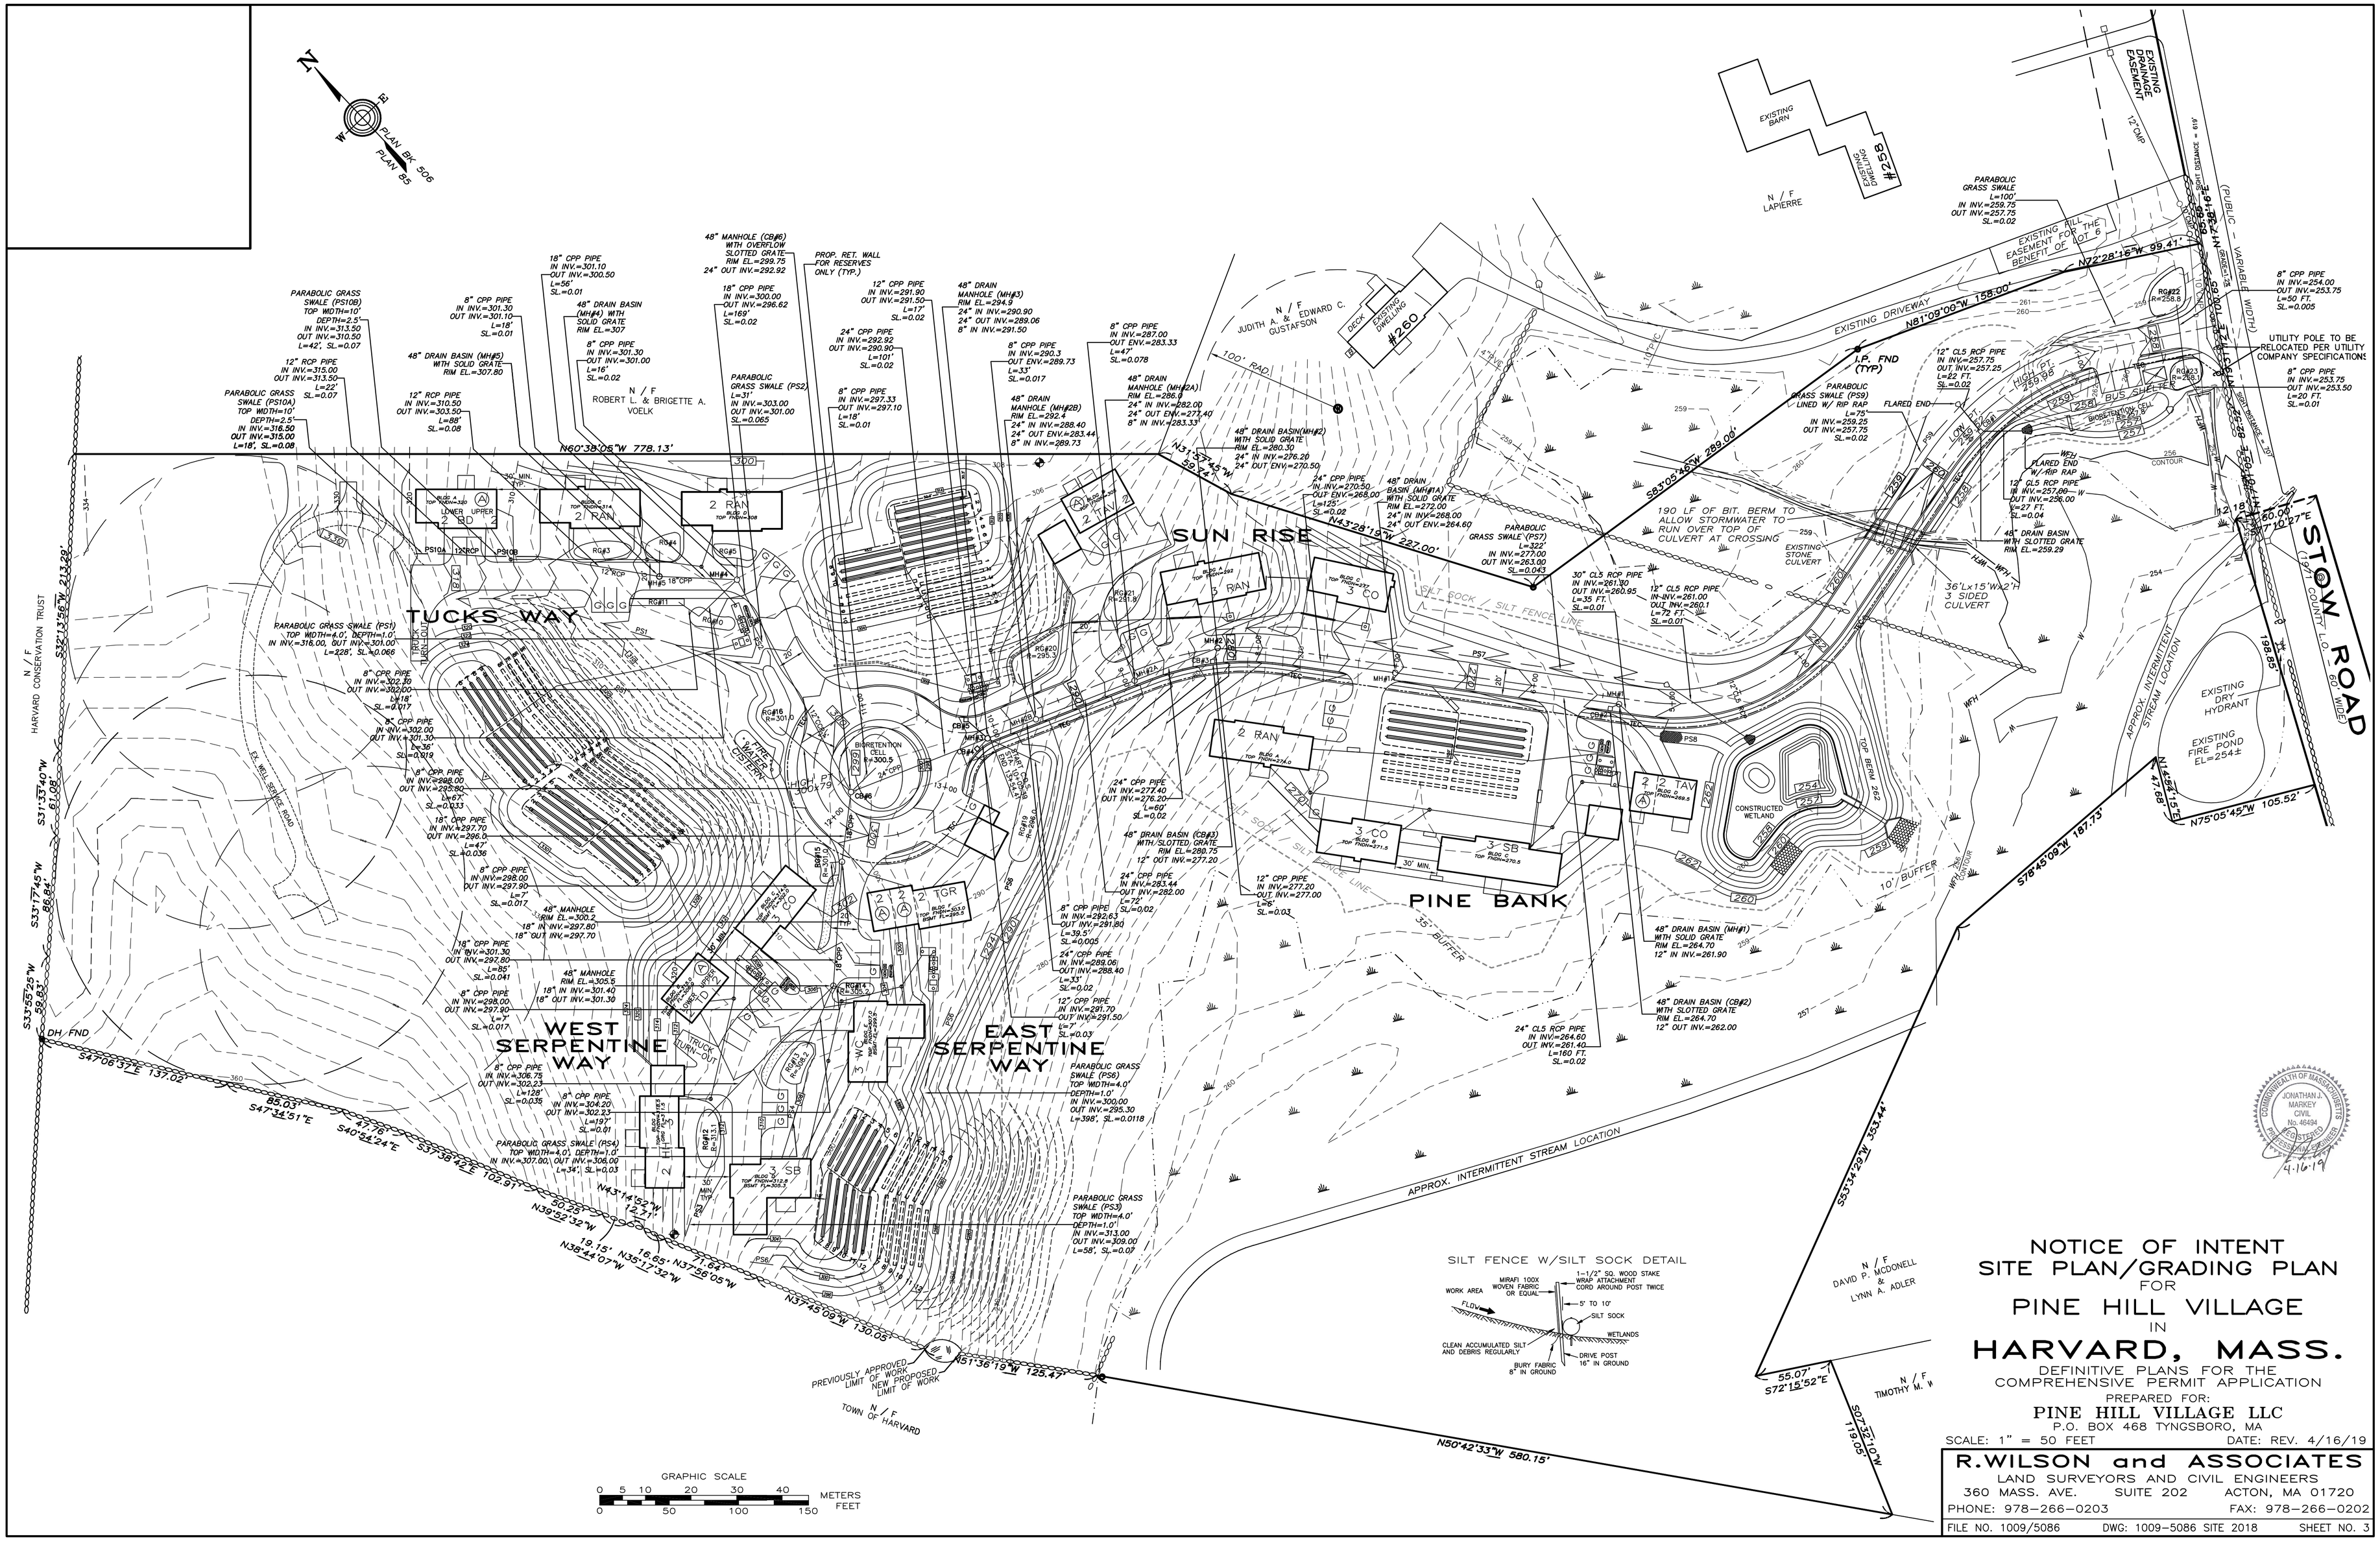


# NOTICE OF INTENT
# SITE PLAN/GRADING PLAN
FOR
# PINE HILL VILLAGE
IN
# HARVARD, MASS.

DEFINITIVE PLANS FOR THE COMPREHENSIVE PERMIT APPLICATION

PREPARED FOR:

**PINE HILL VILLAGE LLC**
P.O. BOX 468 TYNGSBORO, MA

SCALE: 1" = 50 FEET DATE: REV. 4/16/19


**R.WILSON and ASSOCIATES**
LAND SURVEYORS AND CIVIL ENGINEERS
360 MASS. AVE. SUITE 202 ACTON, MA 01720
PHONE: 978-266-0203 FAX: 978-266-0202


FILE NO. 1009/5086 DWG: 1009-5086 SITE 2018 SHEET NO. 3