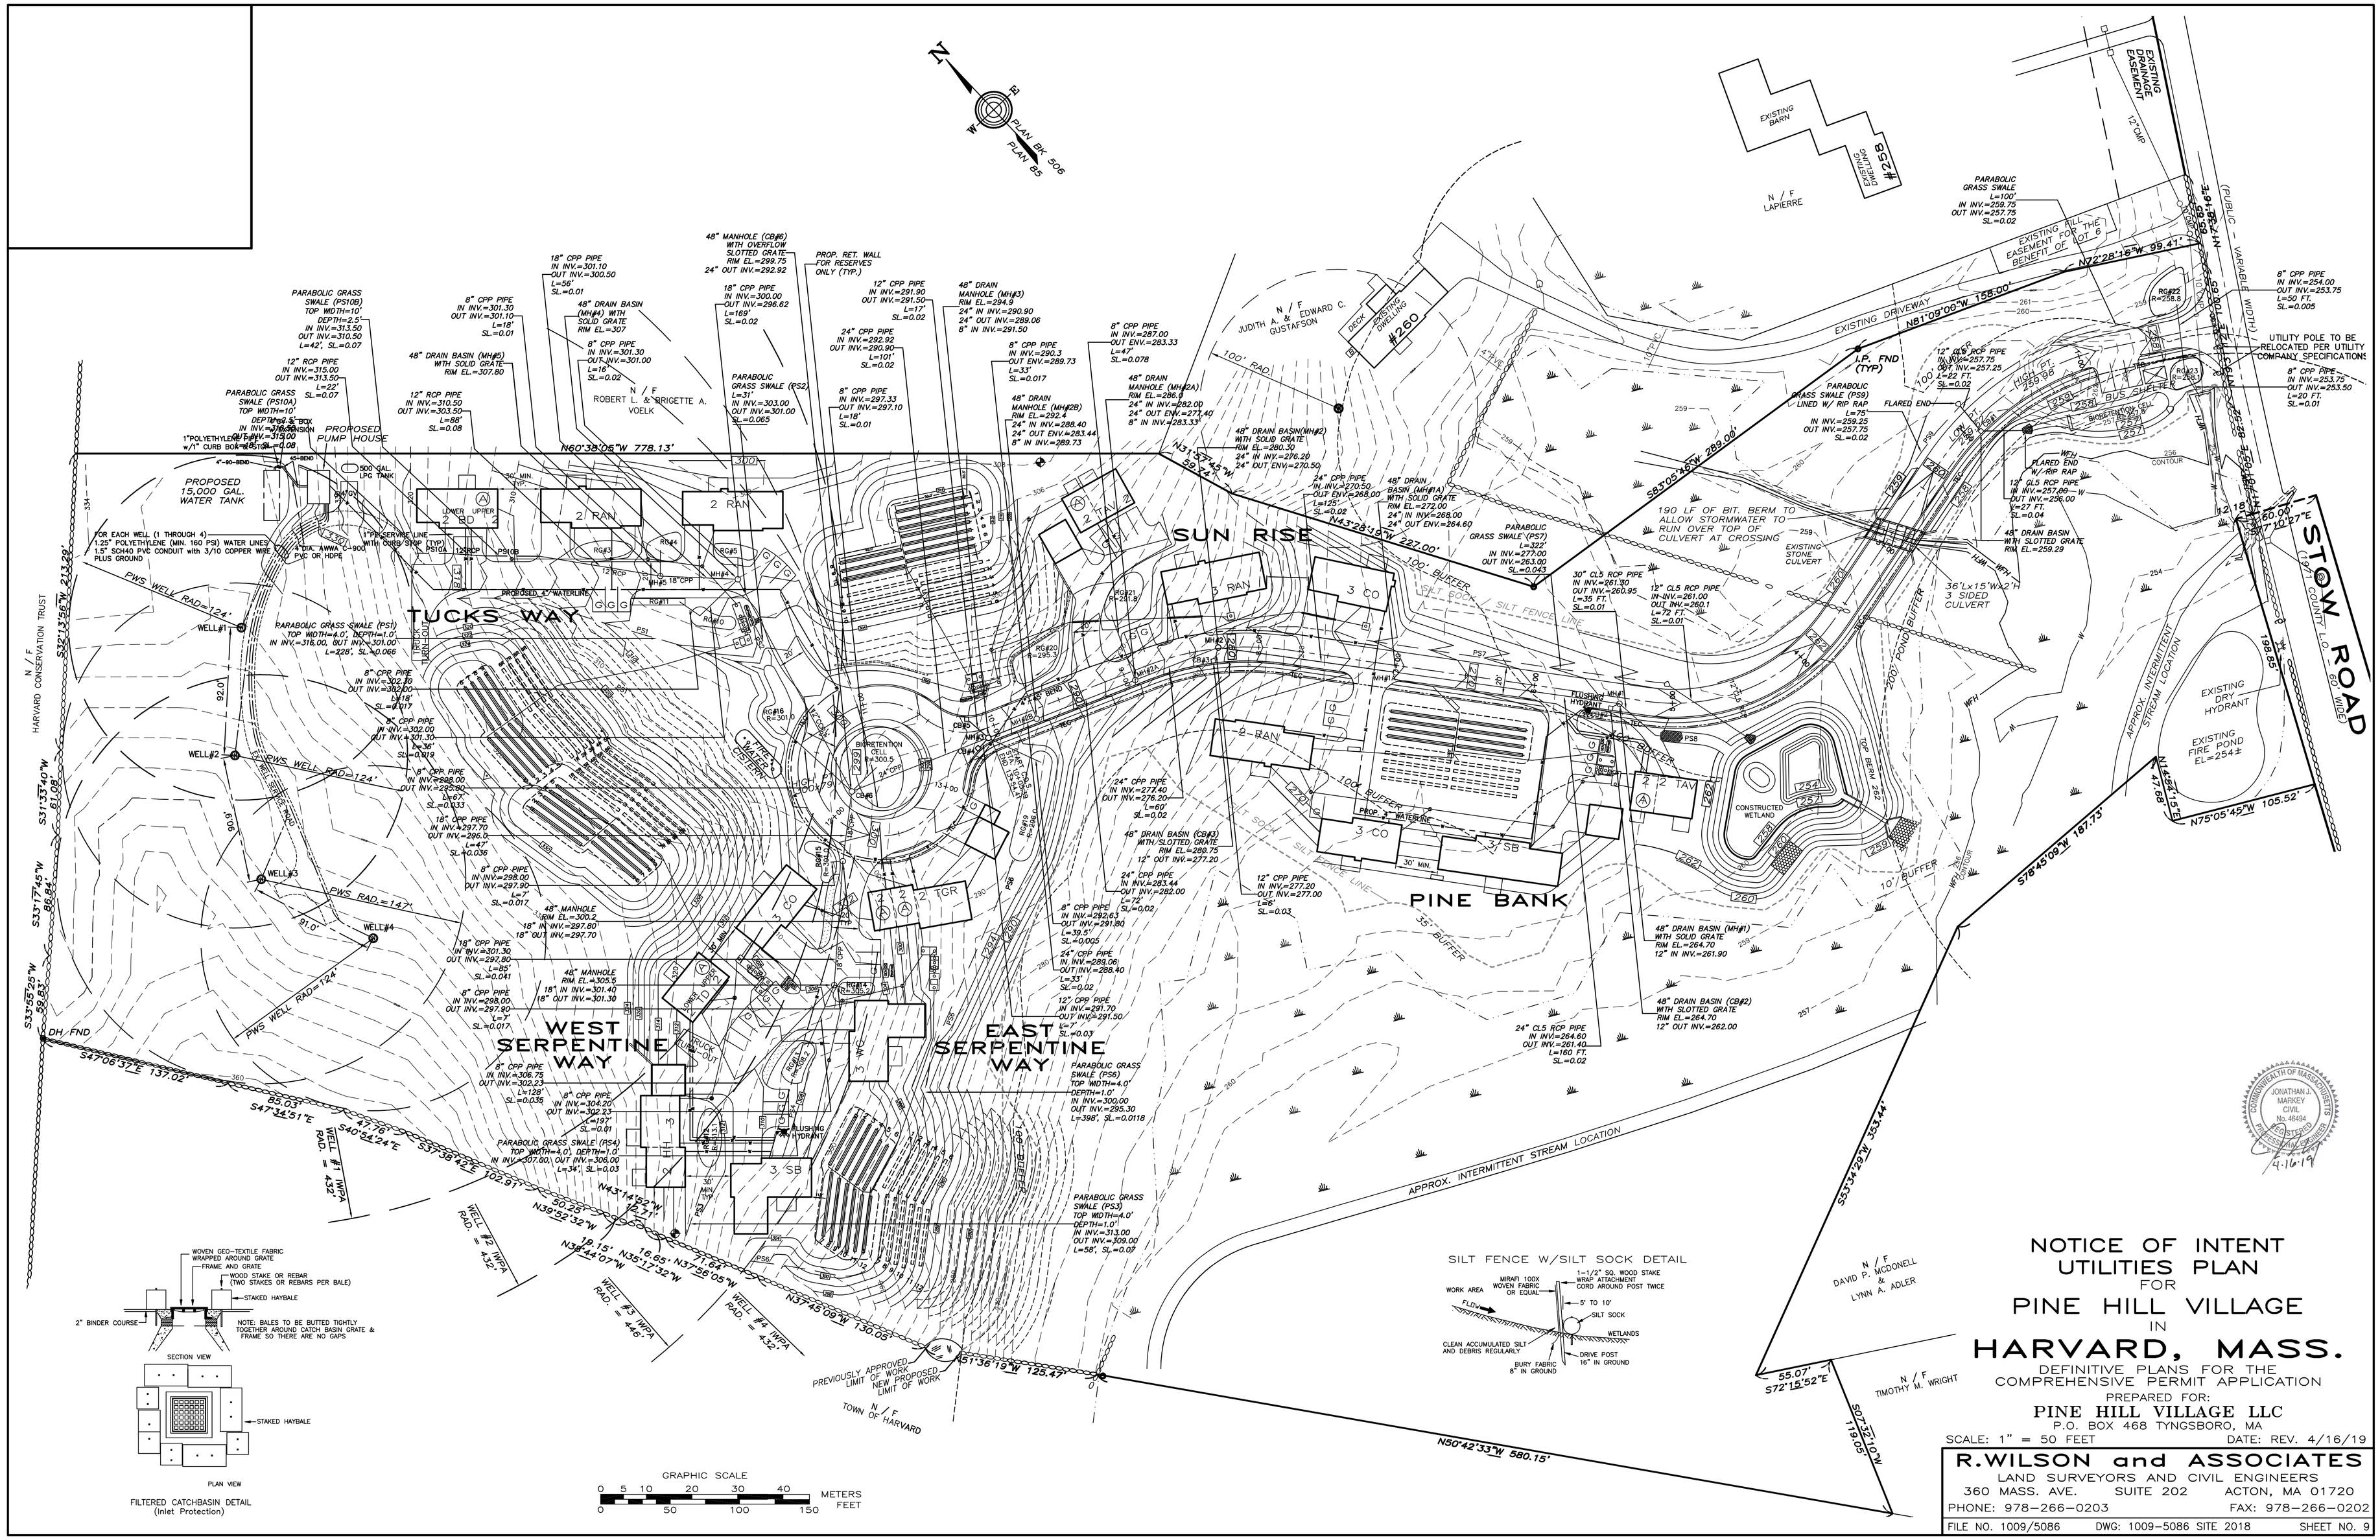

FILTERED CATCHBASIN DETAIL
(Inlet Protection)

SILT FENCE W/SILT SOCK DETAIL

GRAPHIC SCALE
0 5 10 20 30 40 METERS
0 50 100 150 FEET

NOTICE OF INTENT UTILITIES PLAN
FOR
PINE HILL VILLAGE
IN
HARVARD, MASS.

DEFINITIVE PLANS FOR THE COMPREHENSIVE PERMIT APPLICATION

PREPARED FOR:
PINE HILL VILLAGE LLC
P.O. BOX 468 TYNGSBORO, MA

SCALE: 1" = 50 FEET DATE: REV. 4/16/19

R.WILSON and ASSOCIATES
LAND SURVEYORS AND CIVIL ENGINEERS
360 MASS. AVE. SUITE 202 ACTON, MA 01720
PHONE: 978-266-0203 FAX: 978-266-0202

FILE NO. 1009/5086 DWG: 1009-5086 SITE 2018 SHEET NO. 9